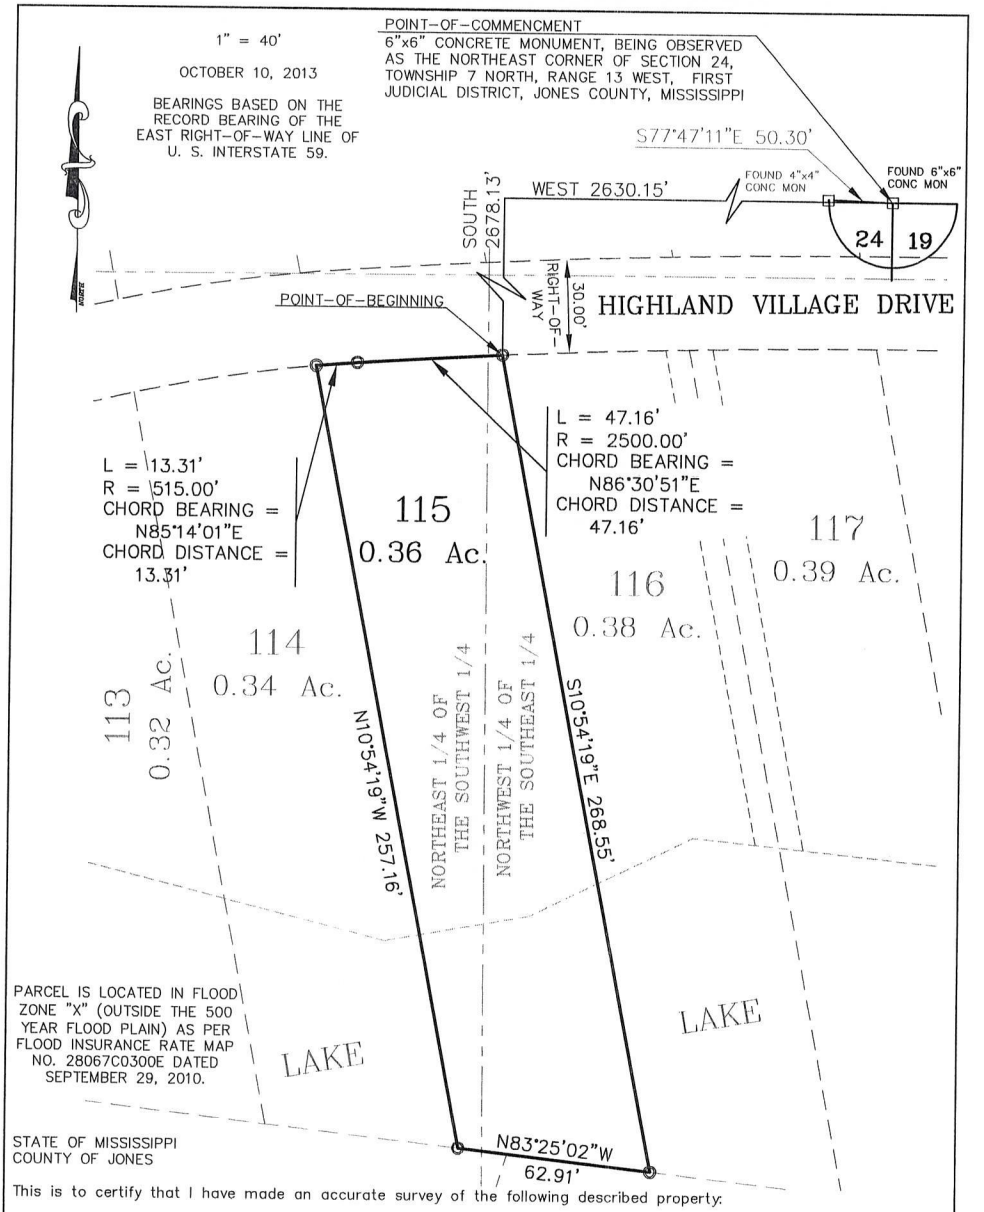

PARCEL IS LOCATED IN FLOOD ZONE "X" (OUTSIDE THE 500 YEAR FLOOD PLAIN) AS PER FLOOD INSURANCE RATE MAP NO. 28067C0300E DATED SEPTEMBER 29, 2010.

STATE OF MISSISSIPPI
COUNTY OF JONES

This is to certify that I have made an accurate survey of the following described property:

A part of the Northeast 1/4 of the Southwest 1/4 and a part of the Northwest 1/4 of the Southeast 1/4, all in Section 24, Township 7 North, Range 13 West, First Judicial District, Jones County, Mississippi being more particularly described as: Commence at a found 6"x6" concrete monument being observed as the Northeast Corner of Section 24, Township 7 North, Range 13 West, First Judicial District, Jones County, Mississippi; thence run West for 2630.15 feet; thence run South for 2678.13 feet to a point on the South Right-of-Way line of Highland Village Drive, said point also known as the Point-of-Beginning; thence run S10°54'19"E for 268.55 feet; thence run N83°25'02"W for 62.91 feet; thence run N10°54'19"W for 257.16 feet to a point on the aforementioned South Right-of-Way line of Highland Village Drive; thence run Northeasterly along a curve to the right and said South Right-of-Way line for 13.31 feet, said curve having a Radius of 515.00 feet, a Chord Bearing of N85°14'01"E and a Chord Distance of 13.31 feet; thence run Northeasterly along a curve to the right and said South Right-of-Way line for 47.16 feet, said curve having a Radius of 2500.00 feet, a Chord Bearing of N86°30'51"E and a Chord Distance of 47.16 feet to the Point-of-Beginning, comprising 0.36 Acres, more or less.

Flood Zone: X
Map Number: 28067C0300E

William F. Waits, P.E., R.L.S.
Civil Engineer No. 12261
Land Surveyor No. 2639

Waits Engineering Consultants, INC
41 Carriage Parke Drive
Purvis, Mississippi 39475
Phone: (601) 408-3674

Date: 10/10/13
Scale: 1" = 40'
Survey Class: "B"
Project No.: 06-591-115
Drawn by: K Sauls